
LINEAR TOWER (1X1)

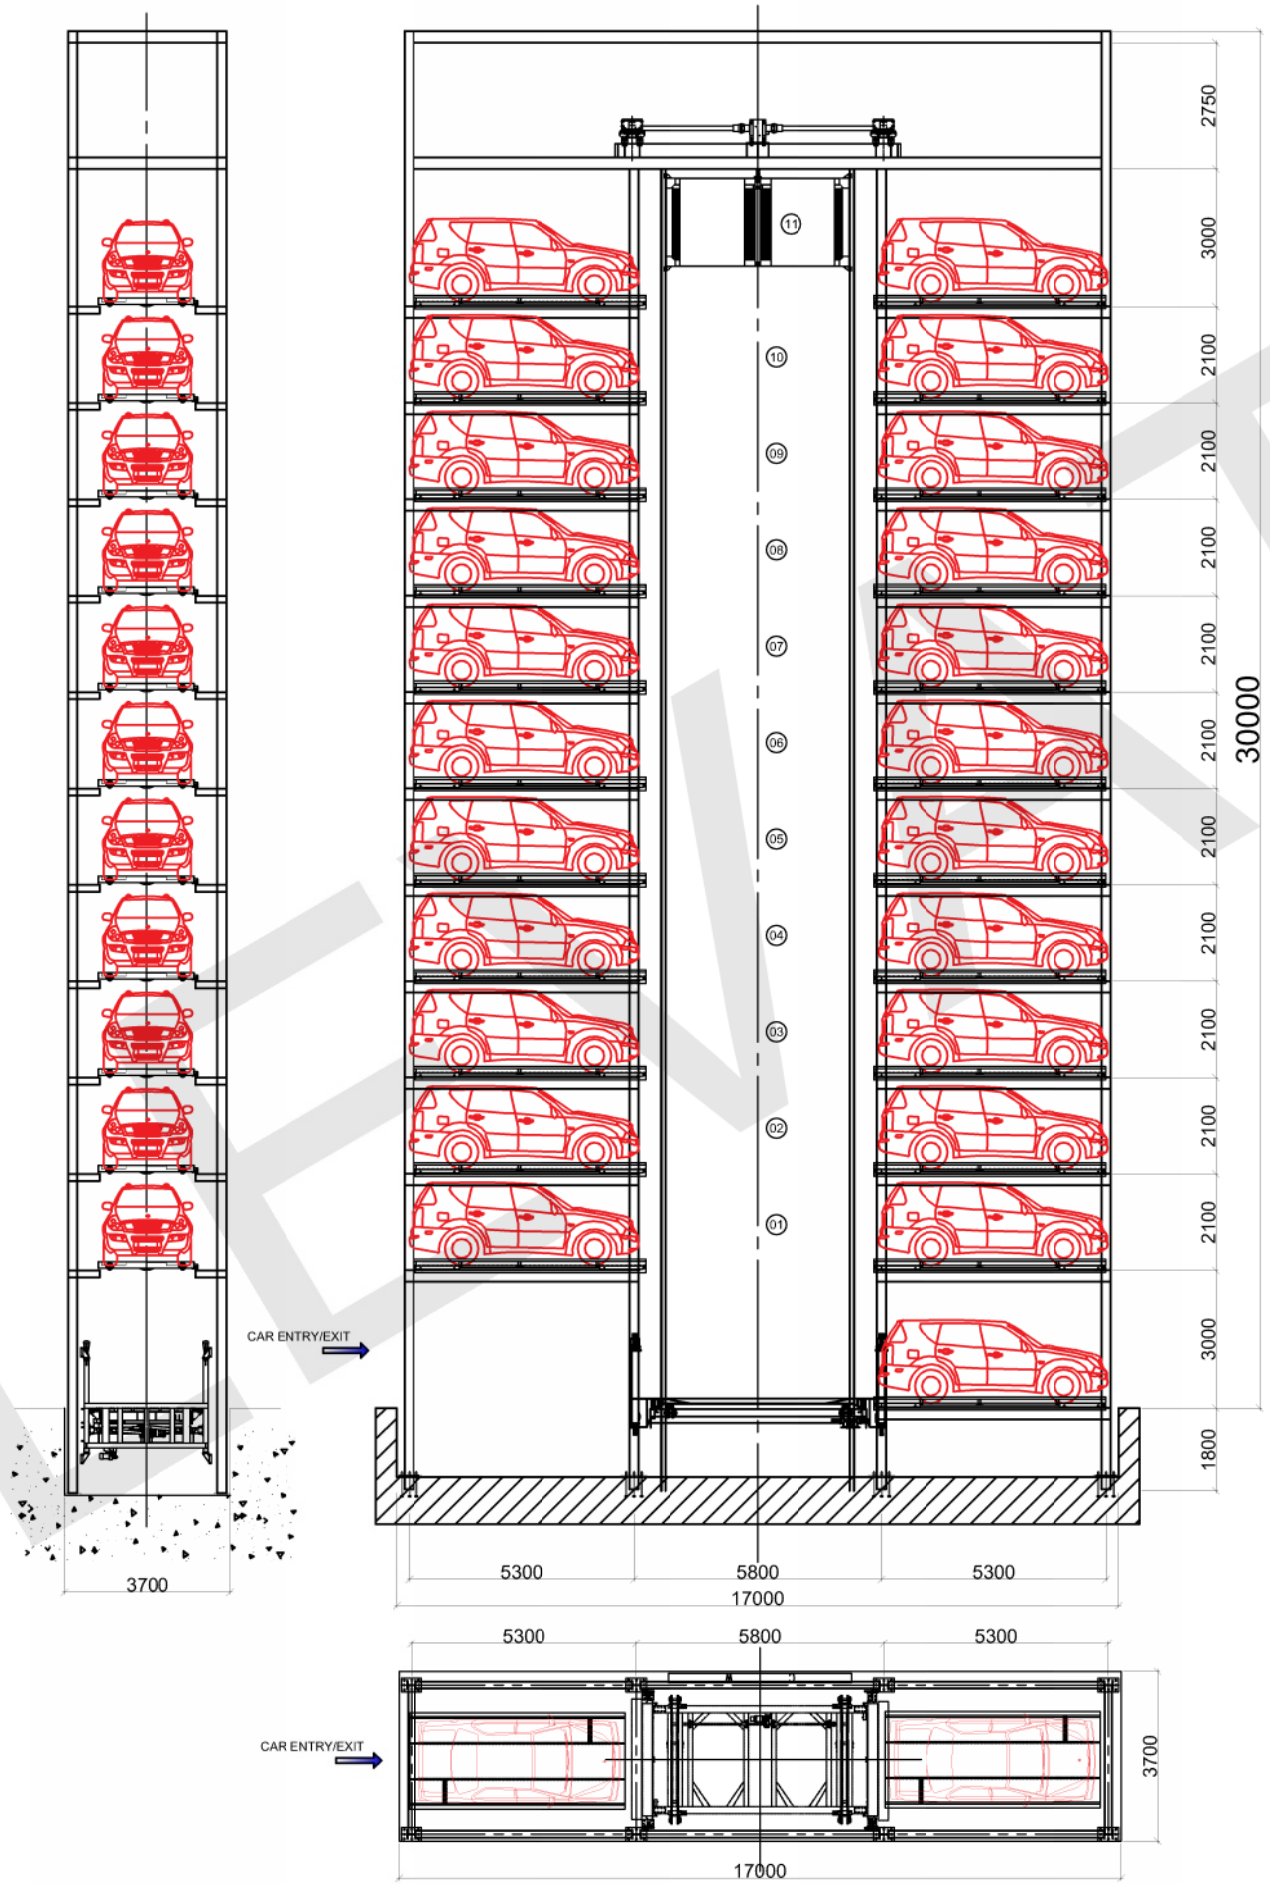

ELEVATE
PARKING SYSTEMS & LIFTS

925/B, PRANIK CHAMBERS
SAKIVIHAR ROAD,
NEAR SAKINAKA METRO STATION
ANDHERI (E)
MUMBAI - 72

ELEVATE