
TOWER PARKING SYSTEM SPECIFICATION
33 FLOORS

MODEL		ETP128
NUMBERS OF CAR		SUV–58
		MUV–70
CAR SIZE		SUV : W2000 X L5200 X H2000 X 2000Kg. MUV : W2000 X L5200 X H1700 X 1800Kg.
LIFTING	MOTOR	37 KW
	SPEED	60 M/MIN
CONVEYOR	MOTOR	3.7 KW
	SPEED	10 – 15 M/MIN
COMPANY NAME		ELEVATE PARKING SYSTEM
CONTACT ADDRESS		925/B, Pranik Chamber,Saki vihar Road, Near Sakinaka metro Station,Sakinaka, Andheri(E) – 72
CONTACT INFORMATION		Mobile:9769220085
		Office:02262390085
WEBSITE		www.elevateparking.co.in

RCC TOWER PARKING 3X1)

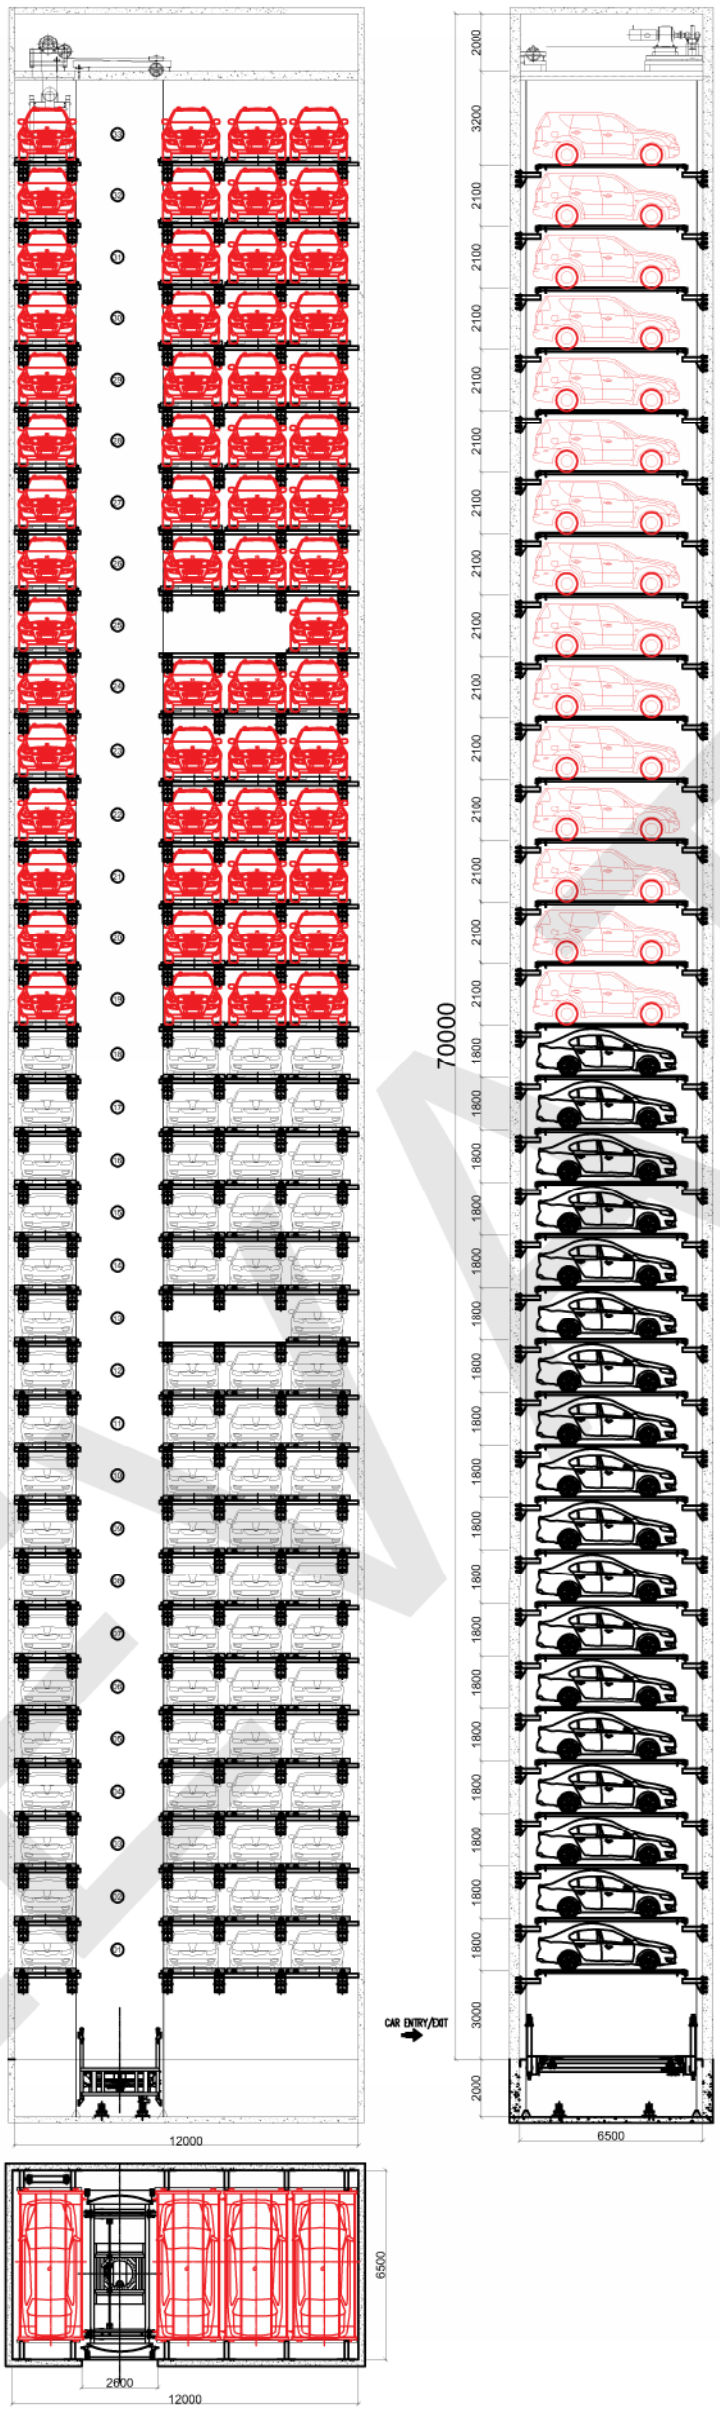

ELEVATE
PARKING SYSTEMS & LIFTS

925/B, PRANIK CHAMBERS
SAKIVIHAR ROAD,
NEAR SAKINAKA METRO STATION
ANDHERI (E)
MUMBAI - 72